



Dart Aerospace Ltd.  
1270 Aberdeen St  
Hawkesbury, ON  
K6A 1K7  
Canada

Tel (613) 632-5200

RBE350A93-3205-00E

Job Sheet 170538



Part No: RBE350A93-3205-00E

Job Qty: 6 ea

Part Name: Engine G/B Input Flange Holding Wrench



Part Weight: 0 lbs

Status: Scheduled

Priority: Medium

Job Created: 1/17/18

Job Tracking No:

Due Date: 1/31/18

Created By: Marie Lajeunesse

Type: Stock

Description:

Note: DWG RBE350A93-3205-00E Rev 2A IPP Rev A 17.12.21 New issue DP Verify DD

Ship Via:

### Bill of Materials

### Job Routing

| Op No | Operation          | Qty   | Start Date | Due Date | Standard  |         | Workcenter/Supplier   |           | Sign-off      |
|-------|--------------------|-------|------------|----------|-----------|---------|-----------------------|-----------|---------------|
|       |                    |       |            |          | Setup hrs | Run Hrs | Workcenter / Supplier | Lead Time |               |
| 90    | Start up Operation | 6 Ea  |            | 1/30/18  | 0.00      | 0.00    | Start Up Waterjet     |           | on 18/01/17   |
| 100   | Waterjet           | 6 pcs |            | 1/30/18  | 0.00      | 0.60    | Waterjet 2 OMAX       |           | on 18/01/17   |
| 110   | QC                 | 6 pcs |            | 1/30/18  | 0.00      | 0.00    | QC2 Waterjet-4        |           |               |
| 120   | Mori Seiki         | 6 pcs |            | 1/30/18  | 0.00      | 6.00    | MORI NV5000-2         |           | on 18/02/02   |
| 130   | QC                 | 6 pcs |            | 1/30/18  | 0.00      | 0.00    | QC2-2                 |           | on 18/02/02   |
| 140   | QC                 | 6 pcs |            | 1/30/18  | 0.00      | 0.00    | QC8                   |           | BA 18-02-06   |
| 170   | Outsource          | 6 pcs |            | 1/30/18  | 0.00      | 0.00    | Outsource4            |           | AT 18/02/12   |
| 180   | Packaging          | 6 pcs |            | 1/30/18  | 0.00      | 0.00    | Packaging2            |           | AT 18/02/12   |
| 190   | QC                 | 6 pcs |            | 1/30/18  | 0.00      | 0.00    | QC6                   |           | 38 11         |
| 191   | Small Fab          | 6 pcs |            | 1/31/18  | 0.00      | 1.20    | Small Fab-3           |           | MIL 9-88 9-89 |
| 192   | QC                 | 6 pcs |            | 1/31/18  | 0.00      | 0.00    | QC5                   |           | 23 23         |
| 206   | Packaging          | 6 pcs |            | 1/31/18  | 0.00      | 0.00    | Packaging3-2          |           | 21 21         |
| 210   | QC21-FG            | 6 Ea  |            | 1/31/18  | 0.00      | 0.00    | QC21                  |           | 21 21         |

Part Op 100 - 1-Cut as per Dwg Dwg Rev: \_\_\_\_\_ Prog Rev: \_\_\_\_\_ 2-Deburr if necessary

Descriptions: 120 - 1-Machine as per folio FB 743 FOLIO REV: \_\_\_\_\_ DWG REV: \_\_\_\_\_ 2-Deburr

3-Engrave T/N And / or S/N number as required Using Marktronic engraver as per DWG.

170 - Issue P/O to ATG : PO 238709 -ANODIZE COLOR RED, PER IAW MIL-A-8625 TYPE-2 CLASS-2, Water sealant -Certificate of Conformity is required

191 - Pick, bag and tag

206 - Bag and tag

FEB 12 2018

### Job Allocations

| Operation             | Component Part     | Required | Inventory | Allocated | Std Qty |
|-----------------------|--------------------|----------|-----------|-----------|---------|
| 90-Start up Operation | M6061T60.250X6.250 | 2        | 0         | 0         | 0       |
| 191-Small Fab         | AN315-5            | 18       | 0         | 0         | 0       |
|                       | AN5-7              | 18       | 0         | 0         | 0       |
|                       | NAS1149F0563P      | 18       | 66        | 0         | 0       |

### Part Specifications

Specifications could not be found.

**DART**  
AEROSPACE

**S033140**



Engine G/B Input Flange Holding Wrench

**RB E350A93 - 3205 - 00E**

**PART NO:**

**Original Serial #: S033140**

**Revision:**

**Operation:**

**Change No:**

**Start up Operation**

**01/17/18**  
**Job No: 170538**


**Dart Aerospace Ltd.**  
1270 Aberdeen Street  
Hawkesbury, ON K6A 1K7  
CANADA  
TEL.: 1 613 632-5200  
Email: sales@dartaero.com  
www.dartaerospace.com





This drawing, specifications, and concepts contained here in are the sole property of Red Barn Machine, and may not be reproduced or used in any fashion without the prior written permission of Red Barn Machine.

| REVISIONS |   |          |         |          |
|-----------|---|----------|---------|----------|
| REV       | DESCRIPTION   | DATE     | INITIAL | APPROVED |
| 1         | PER HELI PRODUCTS TOOLS.                                                                                                  | 10/22/09 | WP      | DW       |
| 2         | CH'D HOLE DIAMETER FROM .402 TO .410, ADDED MISSING R.063 DIM. PER G.E.                                                   | 9/15/11  | RJC     | RW       |
| 2A        | CORRECTED T/N WAS RBEA93-3205-00E IS RBE350A93-3205-00E. CH'D DIMENSION PRECISION FROM .XXX TO .XX ON NON-CRITICAL PARTS. | 11/5/13  | RJC     | RW       |

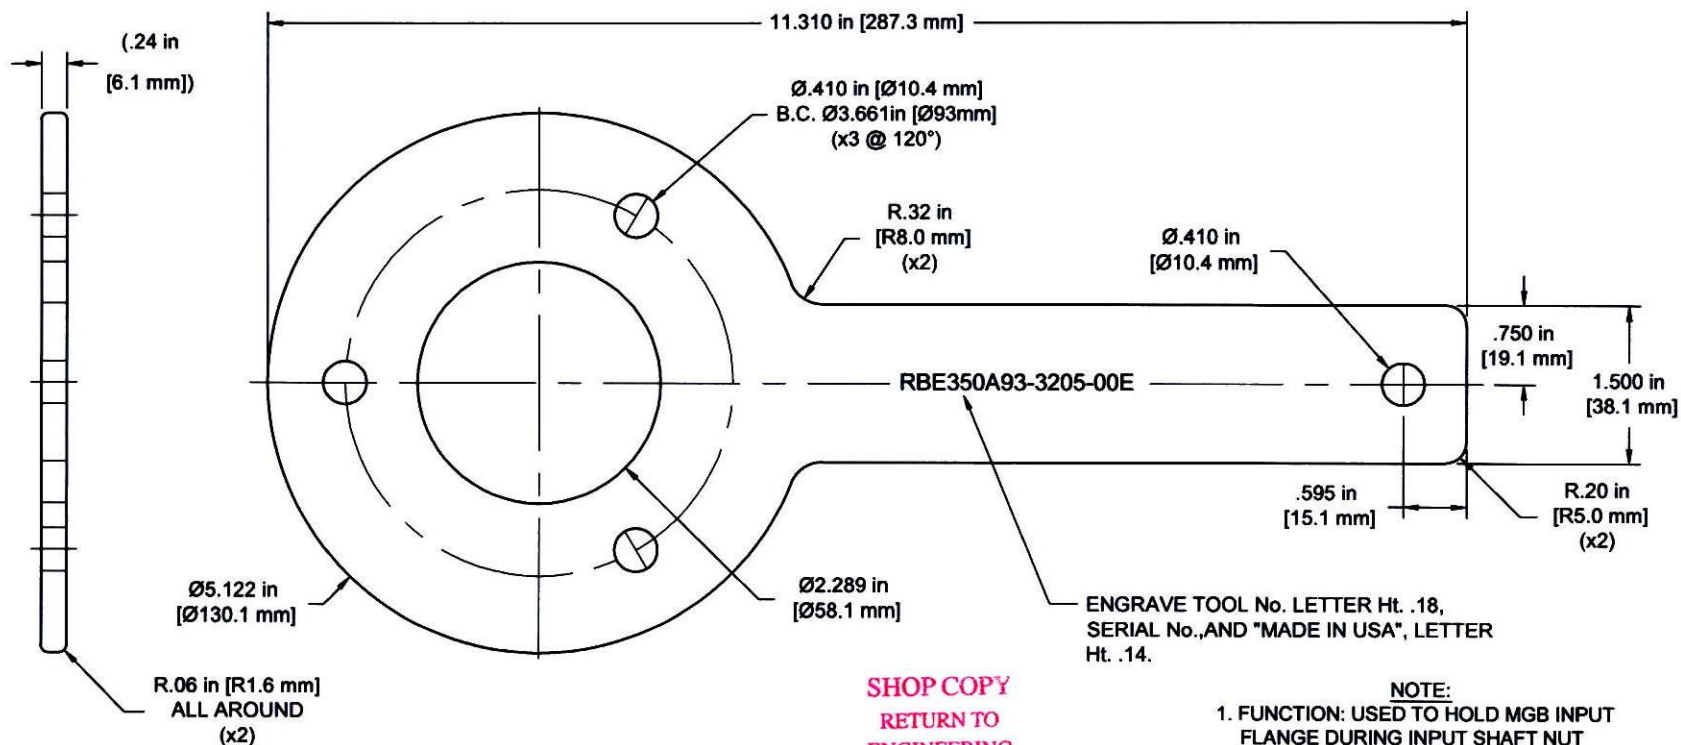

SHOP COPY  
RETURN TO  
ENGINEERING  
UNCONTROLLED COPY  
SUBJECT TO AMENDMENT  
WITHOUT NOTICE  
WORK ORDER  
NO. 170538 ML5  
18-01-17

NOTE:  
1. FUNCTION: USED TO HOLD MGB INPUT  
FLANGE DURING INPUT SHAFT NUT  
REMOVAL OPERATION.

|   |               |
|---|---------------|
| <b>RED BARN MACHINE</b>   |               |
| TITLE ENGINE GEAR BOX INPUT<br>FLANGE HOLDING WRENCH                                                                        |               |
| DWG NO. RBE350A93-3205-00E                                                                                                  | REV 2A        |
| UNLESS OTHERWISE SPECIFIED<br>DIMENSIONS ARE IN INCHES                                                                      |               |
| TOLERANCES ON:<br>DECIMALS<br>XXX ± .005<br>XX ± .01<br>X ± .1                                                              |               |
| FRACTIONS ± 1/32<br>ANGLES ± 5°                                                                                             |               |
| UNLESS OTHERWISE SPECIFIED<br>1. BREAK ALL SHARP EDGES<br>.015 x 45° PR .015 R<br>2. DIMENSIONAL LIMITS APPLY AFTER PLATING |               |
| SCALE NTS   | DATE 10-22-08 |
| SHEET 1 of 1   |               |

| ASSY QTY | ASSY QTY | B/O | PART # | UNIT QTY | DESCRIPTION        | MATERIAL | B/O INFORMATION OR SPECIFICATIONS          |
|----------|----------|-----|--------|----------|--------------------|----------|--------------------------------------------|
|          |          |     | 1      |          | ENGINE WRENCH      | 6061     | 1/4 x 5-1/4 x 11-1/2                       |
|          |          | B/O | 3      |          | HEX HEAD CAP SCREW | STEEL    | 5/16-24 UNF x 31/32 AIRCRAFT SPRUCE #AN5-7 |
|          |          | B/O | 3      |          | NUT                | STEEL    | 5/16-24 UNF AIRCRAFT SPRUCE #AN315-5       |
|          |          | B/O | 3      |          | FLAT WASHER        | STEEL    | Ø5/16 I.D. AIRCRAFT SPRUCE #AN960-516      |

DQA: \_\_\_\_\_ Date: \_\_\_\_\_



## WORK ORDER NON-CONFORMANCE / UPDATE

QA Closed: \_\_\_\_\_ Date: \_\_\_\_\_

Work Order update only ☐

|   |   |   |  |                                              |  |
|---|---|---|--|----------------------------------------------|--|
| Work Order: _____<br><br>Part No. _____<br><br>NCR No. _____   | <b>DISPOSITION</b><br><br>Rework <input type="checkbox"/><br>Scrap <input type="checkbox"/><br>Use-as-is <input type="checkbox"/><br>Suspected Unapproved <input type="checkbox"/> | <b>AGAINST DEPARTMENT/PROCESS</b><br><br><div style="display: flex; justify-content: space-between;"> <div>             Skid-tube <input type="checkbox"/><br/>             Machining <input type="checkbox"/><br/>             Thermoforming <input type="checkbox"/><br/>             Large Fab <input type="checkbox"/> </div> <div>             Cross tube <input type="checkbox"/><br/>             Small Fab <input type="checkbox"/><br/>             Finishing <input type="checkbox"/><br/>             Composite <input type="checkbox"/> </div> <div>             Water Jet <input type="checkbox"/><br/>             Prod. Eng. Coord. <input type="checkbox"/><br/>             Rec/Store/Packaging <input type="checkbox"/><br/>             Supplier <input type="checkbox"/> </div> <div>             Engineering <input type="checkbox"/><br/>             Quality <input type="checkbox"/><br/>             Other <input type="checkbox"/> </div> </div>   |  |                                              |  |
| Date :   | Step #:   | QTY Effective :   |  | MRB (QS1042) Approval                        |  |
| Description Work Order Deviation   |   | Disposition   |  | Completed By                                 |  |
|   |   |   |  | Lead hand / Supervisor Approval Verification |  |
|   |   |   |  | QC / QA Coordinator Approval                 |  |
|   |   |   |  |                                              |  |
| <b>Root Cause</b><br><div style="display: flex; justify-content: space-between;"> <div>             Environment <input type="checkbox"/><br/>             Design <input type="checkbox"/><br/>             Doc/Data <input type="checkbox"/><br/>             Equip/Tooling <input type="checkbox"/><br/>             Handling/Pre <input type="checkbox"/><br/>             Material <input type="checkbox"/><br/>             Internal Transport <input type="checkbox"/><br/>             Tribal Knowledge <input type="checkbox"/><br/>             LOA <input type="checkbox"/><br/>             Substation <input type="checkbox"/><br/>             Past Expiry Date <input type="checkbox"/><br/>             Misidentified <input type="checkbox"/> </div> <div>             No Re-verification <input type="checkbox"/><br/>             Operator <input type="checkbox"/><br/>             Offset/Setup <input type="checkbox"/><br/>             Supplier <input type="checkbox"/><br/>             Training <input type="checkbox"/><br/>             Use for Testing <input type="checkbox"/><br/>             Poor Information <input type="checkbox"/><br/>             Rushing <input type="checkbox"/><br/>             Product Improvement <input type="checkbox"/><br/>             Process Improvement <input type="checkbox"/><br/>             Manufacturing Process <input type="checkbox"/><br/>             Past Due <input type="checkbox"/> </div> </div> |   | <b>FAULT CATEGORY</b><br><div style="display: flex; justify-content: space-between;"> <div>             Pressure/Forced <input type="checkbox"/><br/>             Bending <input type="checkbox"/><br/>             Centre Not Concentric <input type="checkbox"/><br/>             Cracks <input type="checkbox"/><br/>             Crimp/Kink/Ripple/Wave <input type="checkbox"/><br/>             Cuffs <input type="checkbox"/><br/>             Crushing <input type="checkbox"/><br/>             Heat Treat <input type="checkbox"/><br/>             Wave/Twist in Tube <input type="checkbox"/><br/>             Marks/Chatter <input type="checkbox"/> </div> <div>             Temperature/Cure <input type="checkbox"/><br/>             Set-up <input type="checkbox"/><br/>             BOM/Route <input type="checkbox"/><br/>             Broken/Damage/Defect <input type="checkbox"/><br/>             Inspection Incomplete/Unqualified <input type="checkbox"/><br/>             Contamination <input type="checkbox"/><br/>             Countersink <input type="checkbox"/><br/>             Cut Too Short <input type="checkbox"/><br/>             Instructions Incomplete/Unclear <input type="checkbox"/><br/>             Drill Holes <input type="checkbox"/> </div> <div>             Power Loss/Surge <input type="checkbox"/><br/>             Folio/Program <input type="checkbox"/><br/>             Grain <input type="checkbox"/><br/>             Weld <input type="checkbox"/><br/>             Wrong Stock Pulled <input type="checkbox"/><br/>             Out of Sequence <input type="checkbox"/><br/>             Off-set <input type="checkbox"/><br/>             Misabeled <input type="checkbox"/><br/>             Fit/Function <input type="checkbox"/><br/>             Misaligned/off center <input type="checkbox"/> </div> <div>             Positioned Wrong <input type="checkbox"/><br/>             Outside Dimensions <input type="checkbox"/><br/>             Over/Under tolerance <input type="checkbox"/><br/>             Part Incorrect <input type="checkbox"/><br/>             Part Lost/Missing <input type="checkbox"/><br/>             Part Moved <input type="checkbox"/><br/>             Drawing <input type="checkbox"/><br/>             Finish <input type="checkbox"/><br/>             Misread <input type="checkbox"/><br/>             Turning Sequence <input type="checkbox"/> </div> </div> |  |                                              |  |
| OTHER : _____   |   |   |  |                                              |  |





Dart Aerospace Ltd.  
1270 Aberdeen St  
Hawkesbury, ON  
K6A 1K7  
Canada

Tel (613) 632-5200

# PURCHASE ORDER PO038709

**Supplier:** ATG001-VC  
A.T.G. Industries Inc  
731 INDUSTRIELLE ROAD  
ROCKLAND  
ON  
K4K 1T2 Canada  
Phone: 613-446-4544  
Fax: 613-446-4556

**Attention:** Lalande, Marc-Andre

**Ship To:** 1270 Aberdeen Street  
Hawkesbury  
ON  
K6A 1K7 Canada  
Phone: 613-632-5200

**PO No:** PO038709  
**PO Date:** 2/12/18  
**Due Date:** 2/23/18  
**Purchase Order  
Revision:**  
**Revision Date:**  
**Ship-To Contact:** Phone:

**Via:** Ground  
**Pymt Terms:** Net 30  
**Freight Terms:**  
**Special Comments:**

**E-MAILED**  
FEB 13 2018

| Items     |        |                    |   |        |          |                |                      |                       |                  |                |
|-----------|--------|--------------------|---|--------|----------|----------------|----------------------|-----------------------|------------------|----------------|
| Line Item | Job    | Part               | Description   | Status | Due Date | Order Quantity | Received Quantity    | Balance               | Unit Price (CAD) | Extended Price |
| 1         | 169382 | 647.2114           | Upper U Channel<br>Issue P/O to ATG : _____ 1-<br>Anodize as per MPP-172 sect. 2.1 2-<br>Pretreatment as per MPP-172 sect. 3.3 3-Prime as per MPP-172 sect. 4.3<br>As Per Dwg 647.2100 Rev. E     | Firmed | 3/2/18   | 10 pcs         | 0 pcs<br>2x          | 10 pcs<br>AT 18/02/22 | \$13.52/pcs      | \$135.20       |
| 2         | 169389 | 647.7821           | Eye Bolt Fitting LH<br>Issue P/O to ATG : _____ 1-<br>Black Anodize as per Dwg 647.7800<br>Rev. A<br>2- PRIME AS PER DWG 648.7800<br>Rev. A                                                       | Firmed | 3/2/18   | 15 pcs         | 0 pcs                | 15 pcs                | \$11.32/pcs      | \$169.80       |
| 3         | 169518 | RBW109-3101-58-2-7 | Handle<br>-Issue P/O to ATG: _____<br>-ANODIZE COLOR CLEAR, PER<br>IAW MIL-A-8625F TYPE 2 CLASS 1,<br>Water sealant<br>As Per Dwg RBW109-3101-58-2-7<br>Rev. 3                                    | Firmed | 2/21/18  | 1 pcs          | 0 pcs                | 1 pcs                 | \$20.12/pcs      | \$20.12        |
| 4         | 170458 | 646.3313           | Upper Guide<br>Issue P/O to ATG : _____<br>Hard Anodize Color Black and Prime<br>as per DWG 646.3300                                                                                              | Firmed | 3/2/18   | 9 pcs          | 0 pcs                | 9 pcs                 | \$15.37/pcs      | \$138.33       |
| 5         | 170538 | RBE350A93-3205-00E | Engine G/B Input Flange Holding<br>Wrench<br>-Issue P/O to ATG : PO<br><br>-ANODIZE COLOR RED, PER IAW<br>MIL-A-8625 TYPE-2 CLASS-2, Water<br>sealant<br>As Per Dwg RBE350A93-3205-00E<br>Rev. 2A | Firmed | 2/21/18  | 6 pcs<br>✓ 6x  | 0 pcs<br>AT 18/02/22 | 6 pcs                 | \$11.65/pcs      | \$69.90        |
| 6         | 170553 | 647.0116           |   | Firmed | 3/2/18   | 20 pcs         | 0 pcs                | 20 pcs                | \$9.67/pcs       | \$193.40       |



A.T.G. Industries Inc.  
731 Industrielle Street  
Rockland, ON K4K 1T2  
Canada

Ph: (613) 446-4544

Fax: (613) 446-4556

### Pack List

Number: 914649

Date: 22-Feb-18

#### To

Dart Aerospace Ltd  
1270 Aberdeen St  
Hawkesbury, ON K6A 1K7

#### Ship To

Diane Baker  
Dart Aerospace Ltd  
1270 Aberdeen St  
Hawkesbury, ON K6A 1K7

Ph: 613 632-9577

Fax: 613 632-1053

Ph: 613 632-9577

Fax: 613 632-1053

| Terms   |   | Ship Via                           |                                        |
|---|---|------------------------------------|----------------------------------------|
|   |   | OUR TRUCK                          |                                        |
| Quantity   | Description   |                                    |                                        |
|   | Please reference this document's Pack List number on all correspondences regarding this shipment. If you have any questions, please contact us.                            |                                    |                                        |
| 2<br>ea   | Part: 647.2114<br>Upper U Channel<br>Anodize as per MPP-172 sect. 2.1 2 -Pretreatment as per MPP-172 sect 3.3<br>3-Prime as per MPP-172 sect 4.3<br>Job: 22527             | Rev: E<br>PO: PO038709<br>Line: 1  |                                        |
| 6<br>ea   | Part: RBE350A93-3205-00E<br>Engine G/B Input Flange Hoidin<br>Anodize per MIL-A-8625F, Type II, Class 2, Red, .0004-.0010" (.4 - 1 mils). Water<br>Sealant<br>Job: 22531   | Rev: 2A<br>PO: PO038709<br>Line: 5 | DAS<br>11<br>9-89<br>DAS<br>38<br>9-89 |
| 6<br>ea   | Part: RBE350A93-3205-00T<br>Tail Rotor Gear Box Input Flan<br>Anodize per MIL-A-8625F, Type II, Class 2, Black, .0004-.0010" (.4 - 1 mils). Water<br>Sealant<br>Job: 22533 | Rev: 3C<br>PO: PO038709<br>Line: 7 |                                        |
| 10<br>ea   | Part: RBWSI-HT-12AS-3<br>Base<br>Anodize per MIL-A-8625F, Type II, Class 2, Red, .0004-.0010" (.4 - 1 mils). Water<br>Sealant<br>Job: 22534                                | Rev: E<br>PO: PO038709<br>Line: 8  |                                        |
| <b>CERTIFICATE OF CONFORMANCE</b><br>A.T.G Industries Inc. certifies that all items in this shipment conform to the requirements.<br>Date: <u>22/2/18</u><br>Certified Signature: <u>[Signature]</u><br>Receiver Signature: _____<br>Made in Canada. |   |                                    |                                        |